

Visual site record

Unit 6

Week 06 - w/c 12 October 2026

Prepared by: ProjectLens360

Client: WM Building Services

Main contractor: Magrock Construction

7 of 13 planned viewpoints captured. 6 viewpoints not recorded.



Unit 6 | Questorpark, Dartford

Recorded capture: 14 October 2026. Prepared 14 October 2026. D01 - final.

Note to viewer

Select a recorded viewpoint on the drawing to open its photo preview. Use the online viewer to explore the full 360-degree photograph.

[Open the online 360-degree viewer](#)

Ground floor - photo locations



PHOTO REGISTER

U06-W06-P01	Available
Warehouse viewpoint 1	
U06-W06-P02	Available
Warehouse viewpoint 2	
U06-W06-P03	Not recorded
Entrance lobby	
U06-W06-P04	Not recorded
Ground floor WC lobby	
U06-W06-P05	Not recorded
Accessible WC and shower	
U06-W06-P06	Not recorded
Shower area	
U06-W06-P11	Available
Exterior - rear elevation	
U06-W06-P12	Available
Exterior - entrance elevation	
U06-W06-P13	Available
Exterior - side elevation	

Blue pins open photo previews. Amber pins were not recorded on this visit.

Not to scale

First floor - photo locations

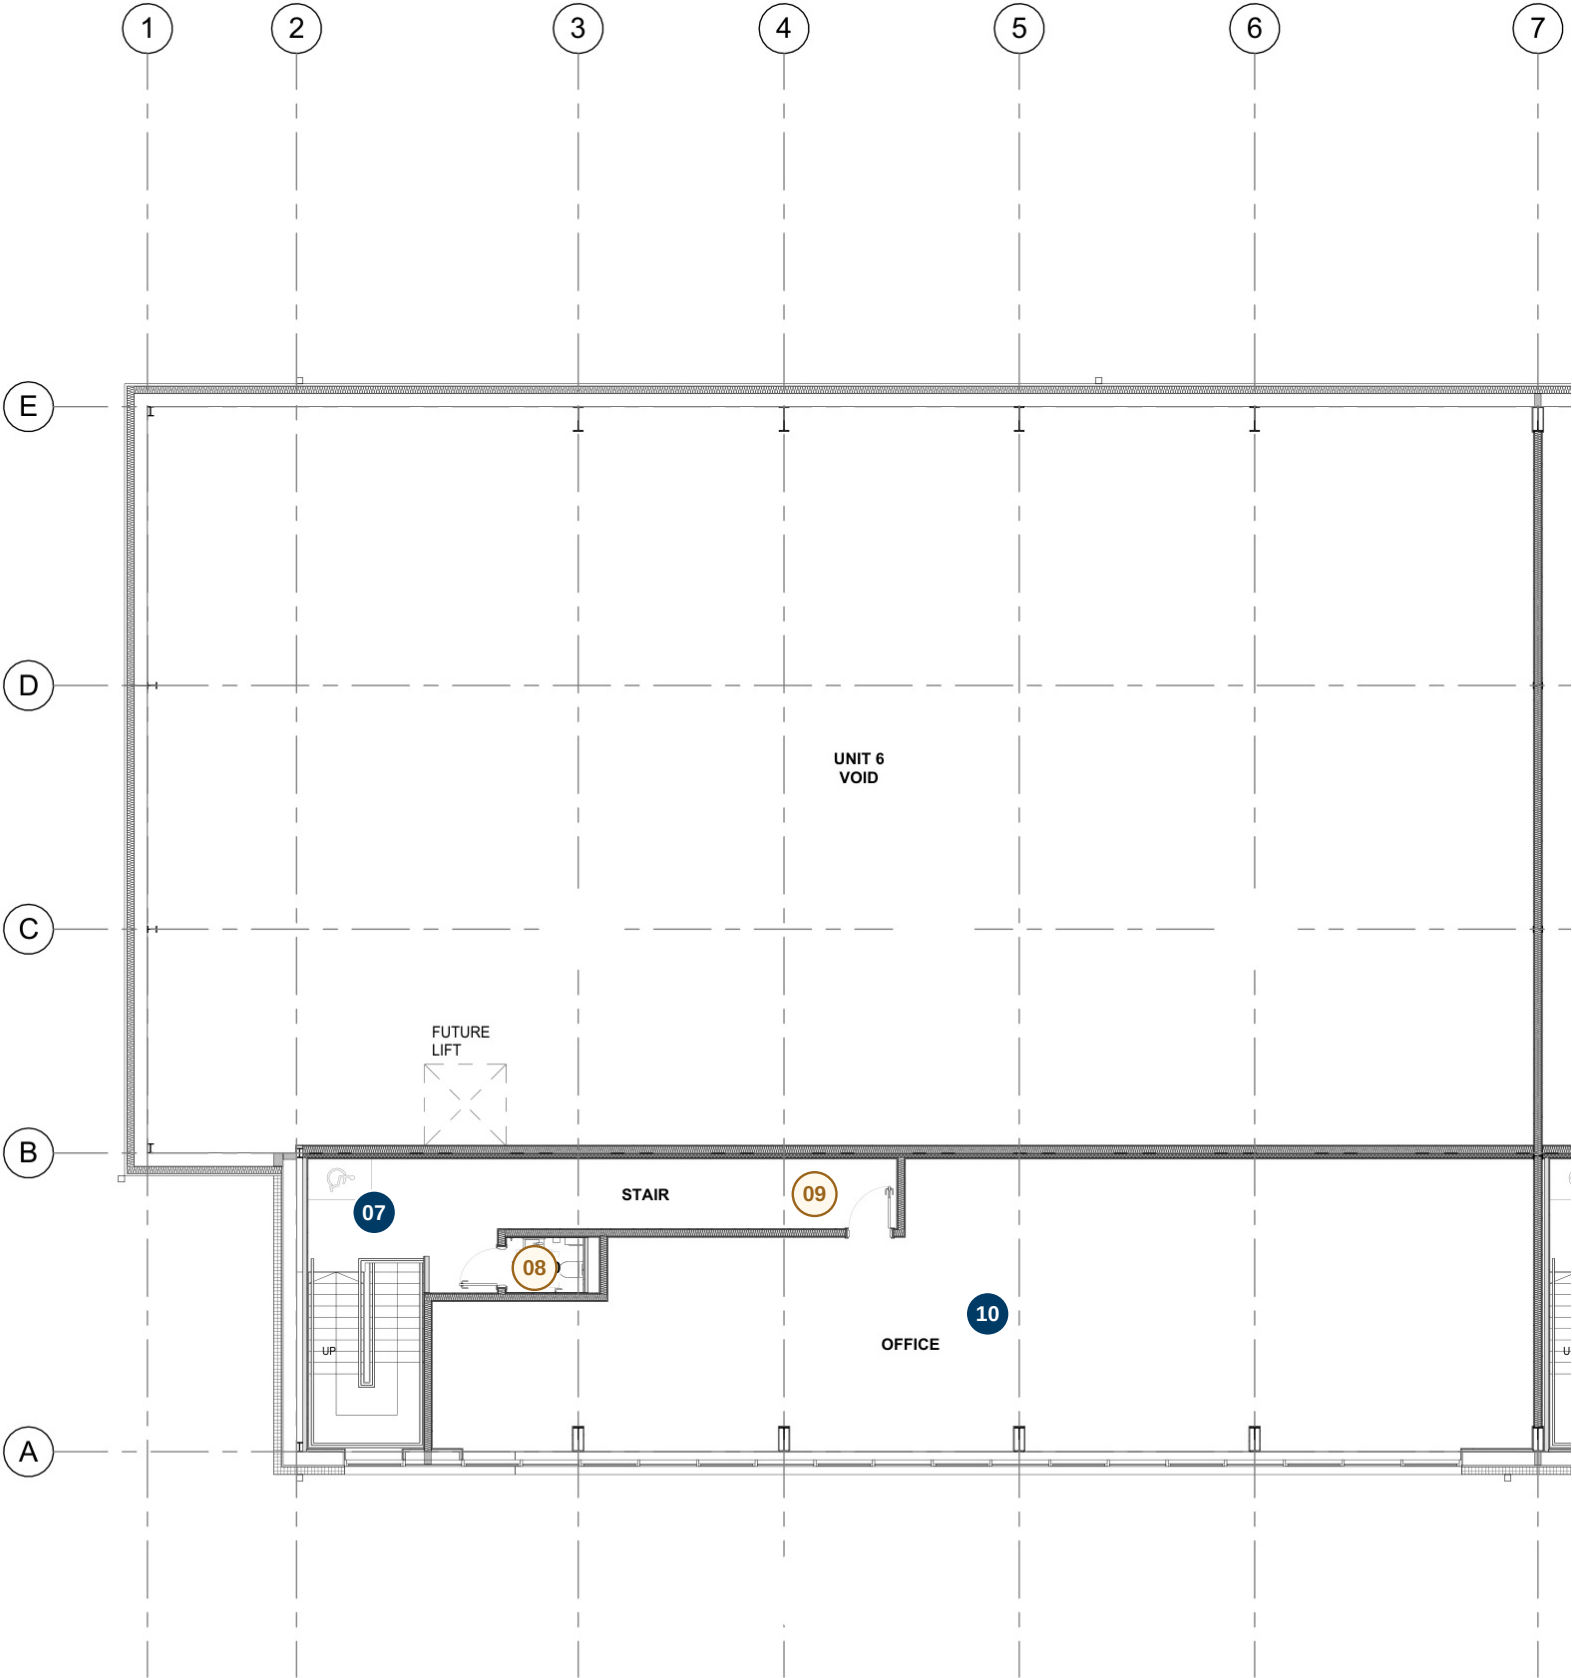


PHOTO REGISTER

U06-W06-P07	Available
First floor stair	
U06-W06-P08	Not recorded
First floor WC area	
U06-W06-P09	Not recorded
First floor lobby	
U06-W06-P10	Available
First floor office	

Blue pins open photo previews. Amber pins were not recorded on this visit.

Not to scale

Capture register

Reference	Planned location	Status	Photo filename	Time
U06-W06-P01	Warehouse viewpoint 1	Available	U06-W06-P01.jpg	14:55:31
U06-W06-P02	Warehouse viewpoint 2	Available	U06-W06-P02.jpg	14:57:23
U06-W06-P03	Entrance lobby	Not recorded	-	-
U06-W06-P04	Ground floor WC lobby	Not recorded	-	-
U06-W06-P05	Accessible WC and shower	Not recorded	-	-
U06-W06-P06	Shower area	Not recorded	-	-
U06-W06-P07	First floor stair	Available	U06-W06-P07.jpg	14:58:07
U06-W06-P08	First floor WC area	Not recorded	-	-
U06-W06-P09	First floor lobby	Not recorded	-	-
U06-W06-P10	First floor office	Available	U06-W06-P10.jpg	14:58:24
U06-W06-P11	Exterior - rear elevation	Available	U06-W06-P11.jpg	15:11:38
U06-W06-P12	Exterior - entrance elevation	Available	U06-W06-P12.jpg	15:13:14
U06-W06-P13	Exterior - side elevation	Available	U06-W06-P13.jpg	15:12:25

Photo previews

U06-W06-P01 | Warehouse viewpoint 1



U06-W06-P01.jpg | Captured 2026-10-14 14:55:31

Back to drawing

U06-W06-P02 | Warehouse viewpoint 2




U06-W06-P02.jpg | Captured 2026-10-14 14:57:23

Back to drawing

Photo previews


U06-W06-P07 | First floor stair

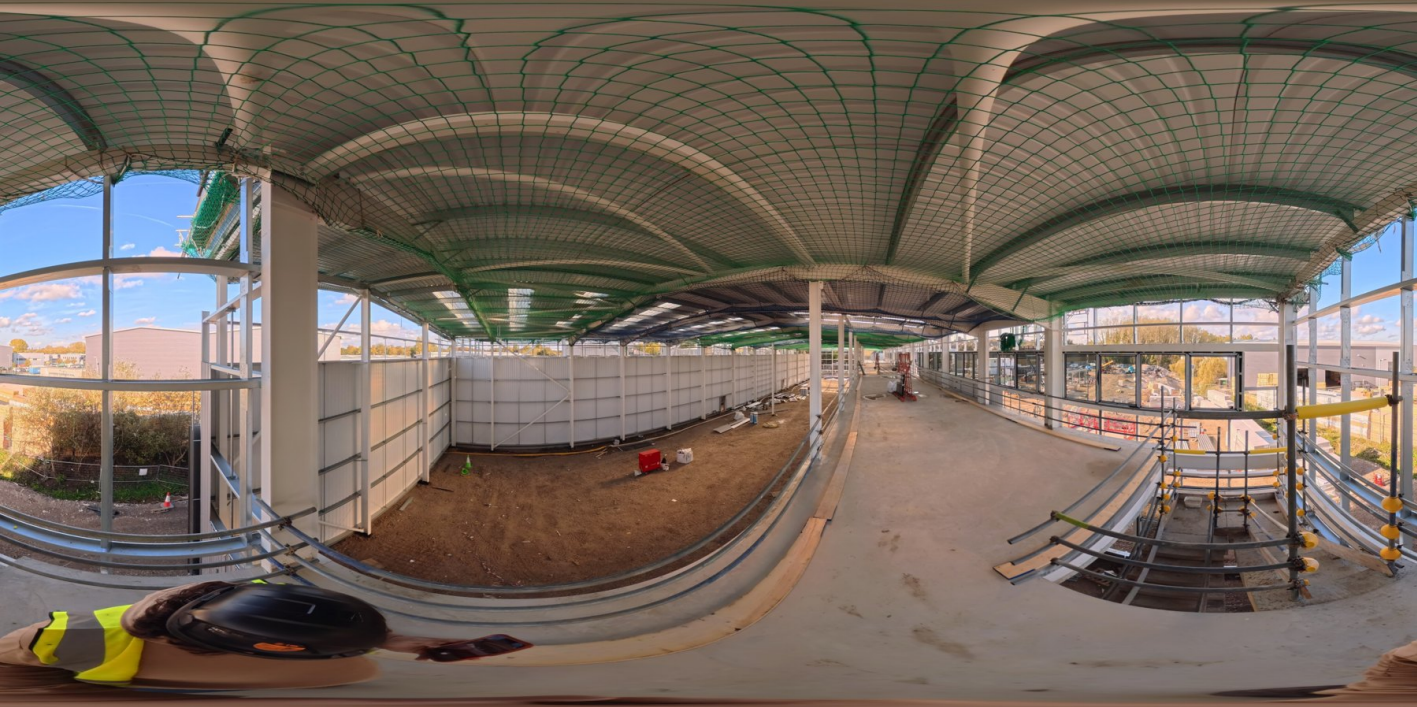

U06-W06-P07.jpg | Captured 2026-10-14 14:58:07

Back to drawing

U06-W06-P10 | First floor office

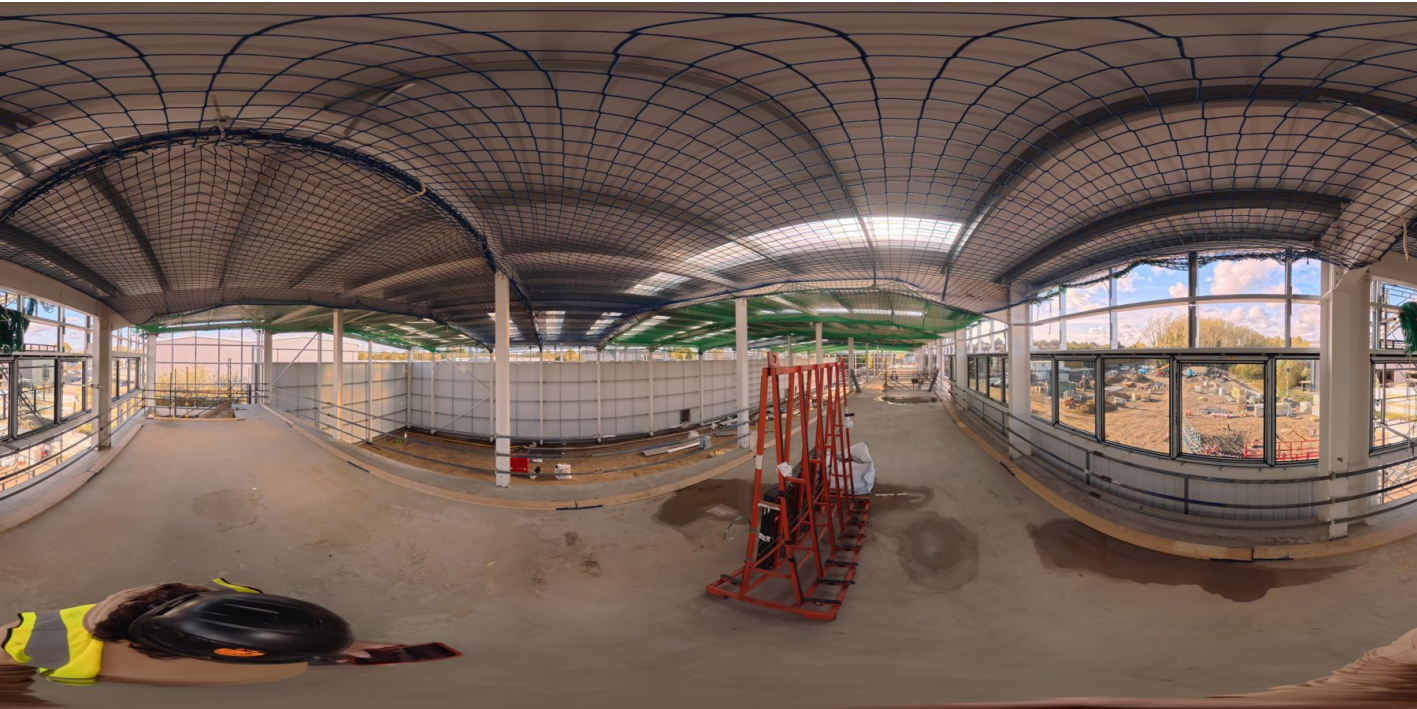

U06-W06-P10.jpg | Captured 2026-10-14 14:58:24

Back to drawing

Photo previews

U06-W06-P11 | Exterior - rear elevation



U06-W06-P11.jpg | Captured 2026-10-14 15:11:38

[Back to drawing](#)

U06-W06-P12 | Exterior - entrance elevation



U06-W06-P12.jpg | Captured 2026-10-14 15:13:14

[Back to drawing](#)

Photo previews

U06-W06-P13 | Exterior - side elevation



U06-W06-P13.jpg | Captured 2026-10-14 15:12:25

[Back to drawing](#)