

Visual site record

Unit 7

Week 06 - w/c 12 October 2026

Prepared by: ProjectLens360

Client: WM Building Services

Main contractor: Magrock Construction

7 of 13 planned viewpoints captured. 6 viewpoints not recorded.



Unit 7 | Questorpark, Dartford

Recorded capture: 14 October 2026. Prepared 14 October 2026. D01 - final.

Note to viewer

Select a recorded viewpoint on the drawing to open its photo preview. Use the online viewer to explore the full 360-degree photograph.

[Open the online 360-degree viewer](#)

Drawing note: the supplied Unit 7 sheet retains an internal UNIT 19 label. The folder and drawing title identify it as Unit 7; this source discrepancy remains to be confirmed.

Ground floor - photo locations

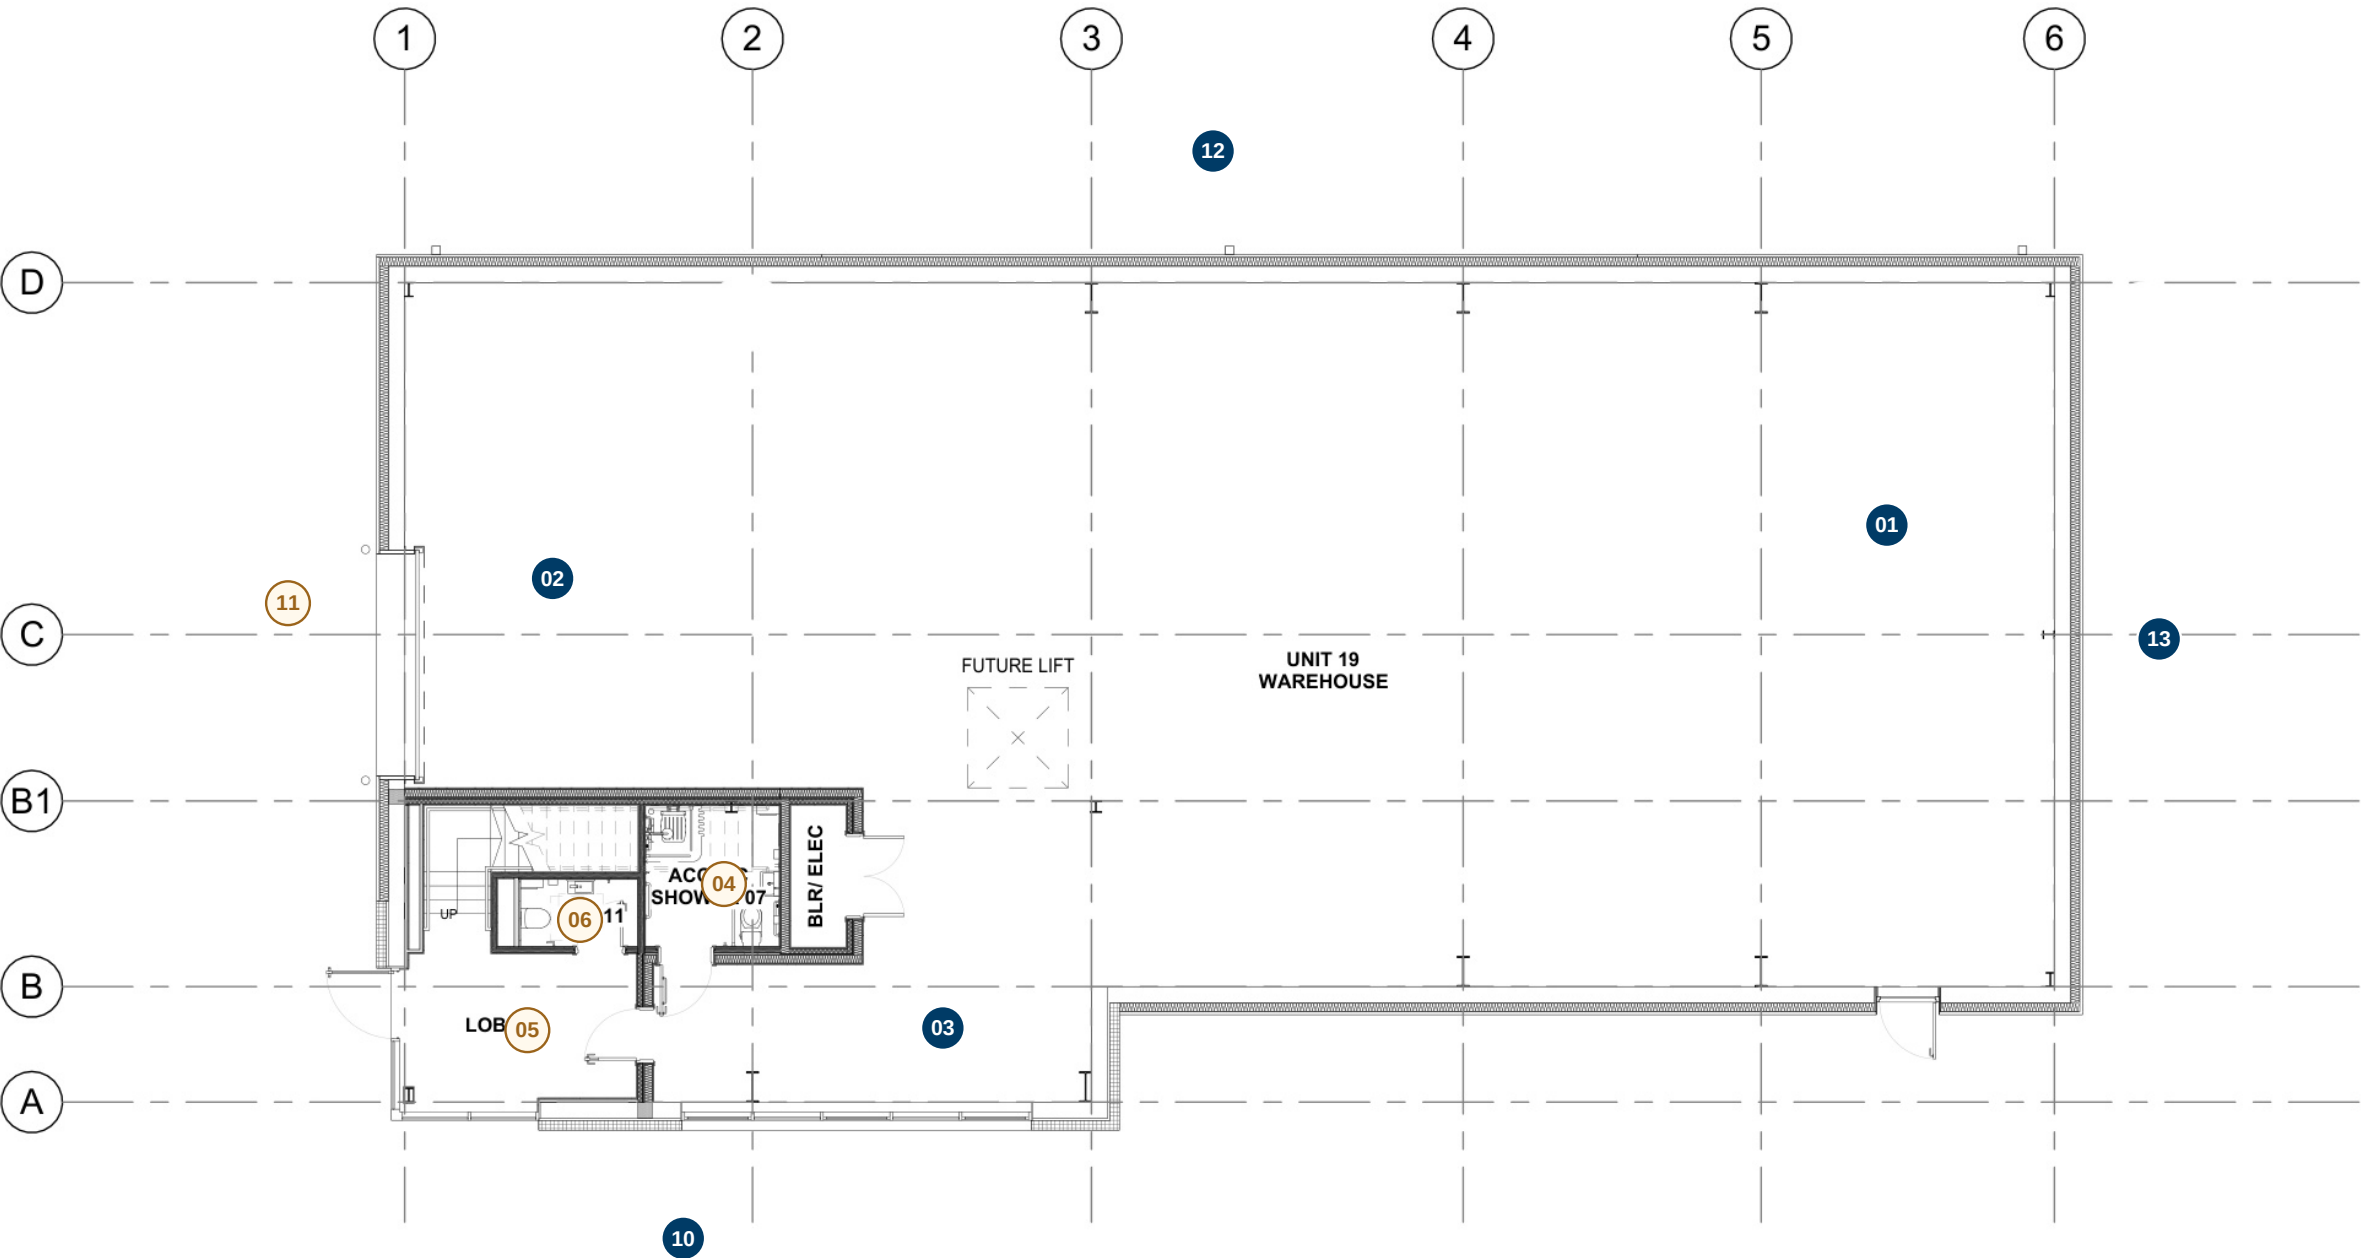


PHOTO REGISTER

U07-W06-P01	Available
Warehouse viewpoint 1	
U07-W06-P02	Available
Warehouse viewpoint 2	
U07-W06-P03	Available
Warehouse / service area	
U07-W06-P04	Not recorded
Accessible WC and shower	
U07-W06-P05	Not recorded
Entrance lobby	
U07-W06-P06	Not recorded
WC 11	
U07-W06-P10	Available
Exterior viewpoint 10	
U07-W06-P11	Not recorded
Exterior viewpoint 11	
U07-W06-P12	Available
Exterior viewpoint 12	
U07-W06-P13	Available
Exterior viewpoint 13	

Blue pins open photo previews. Amber pins were not recorded on this visit.

Not to scale

First floor - photo locations

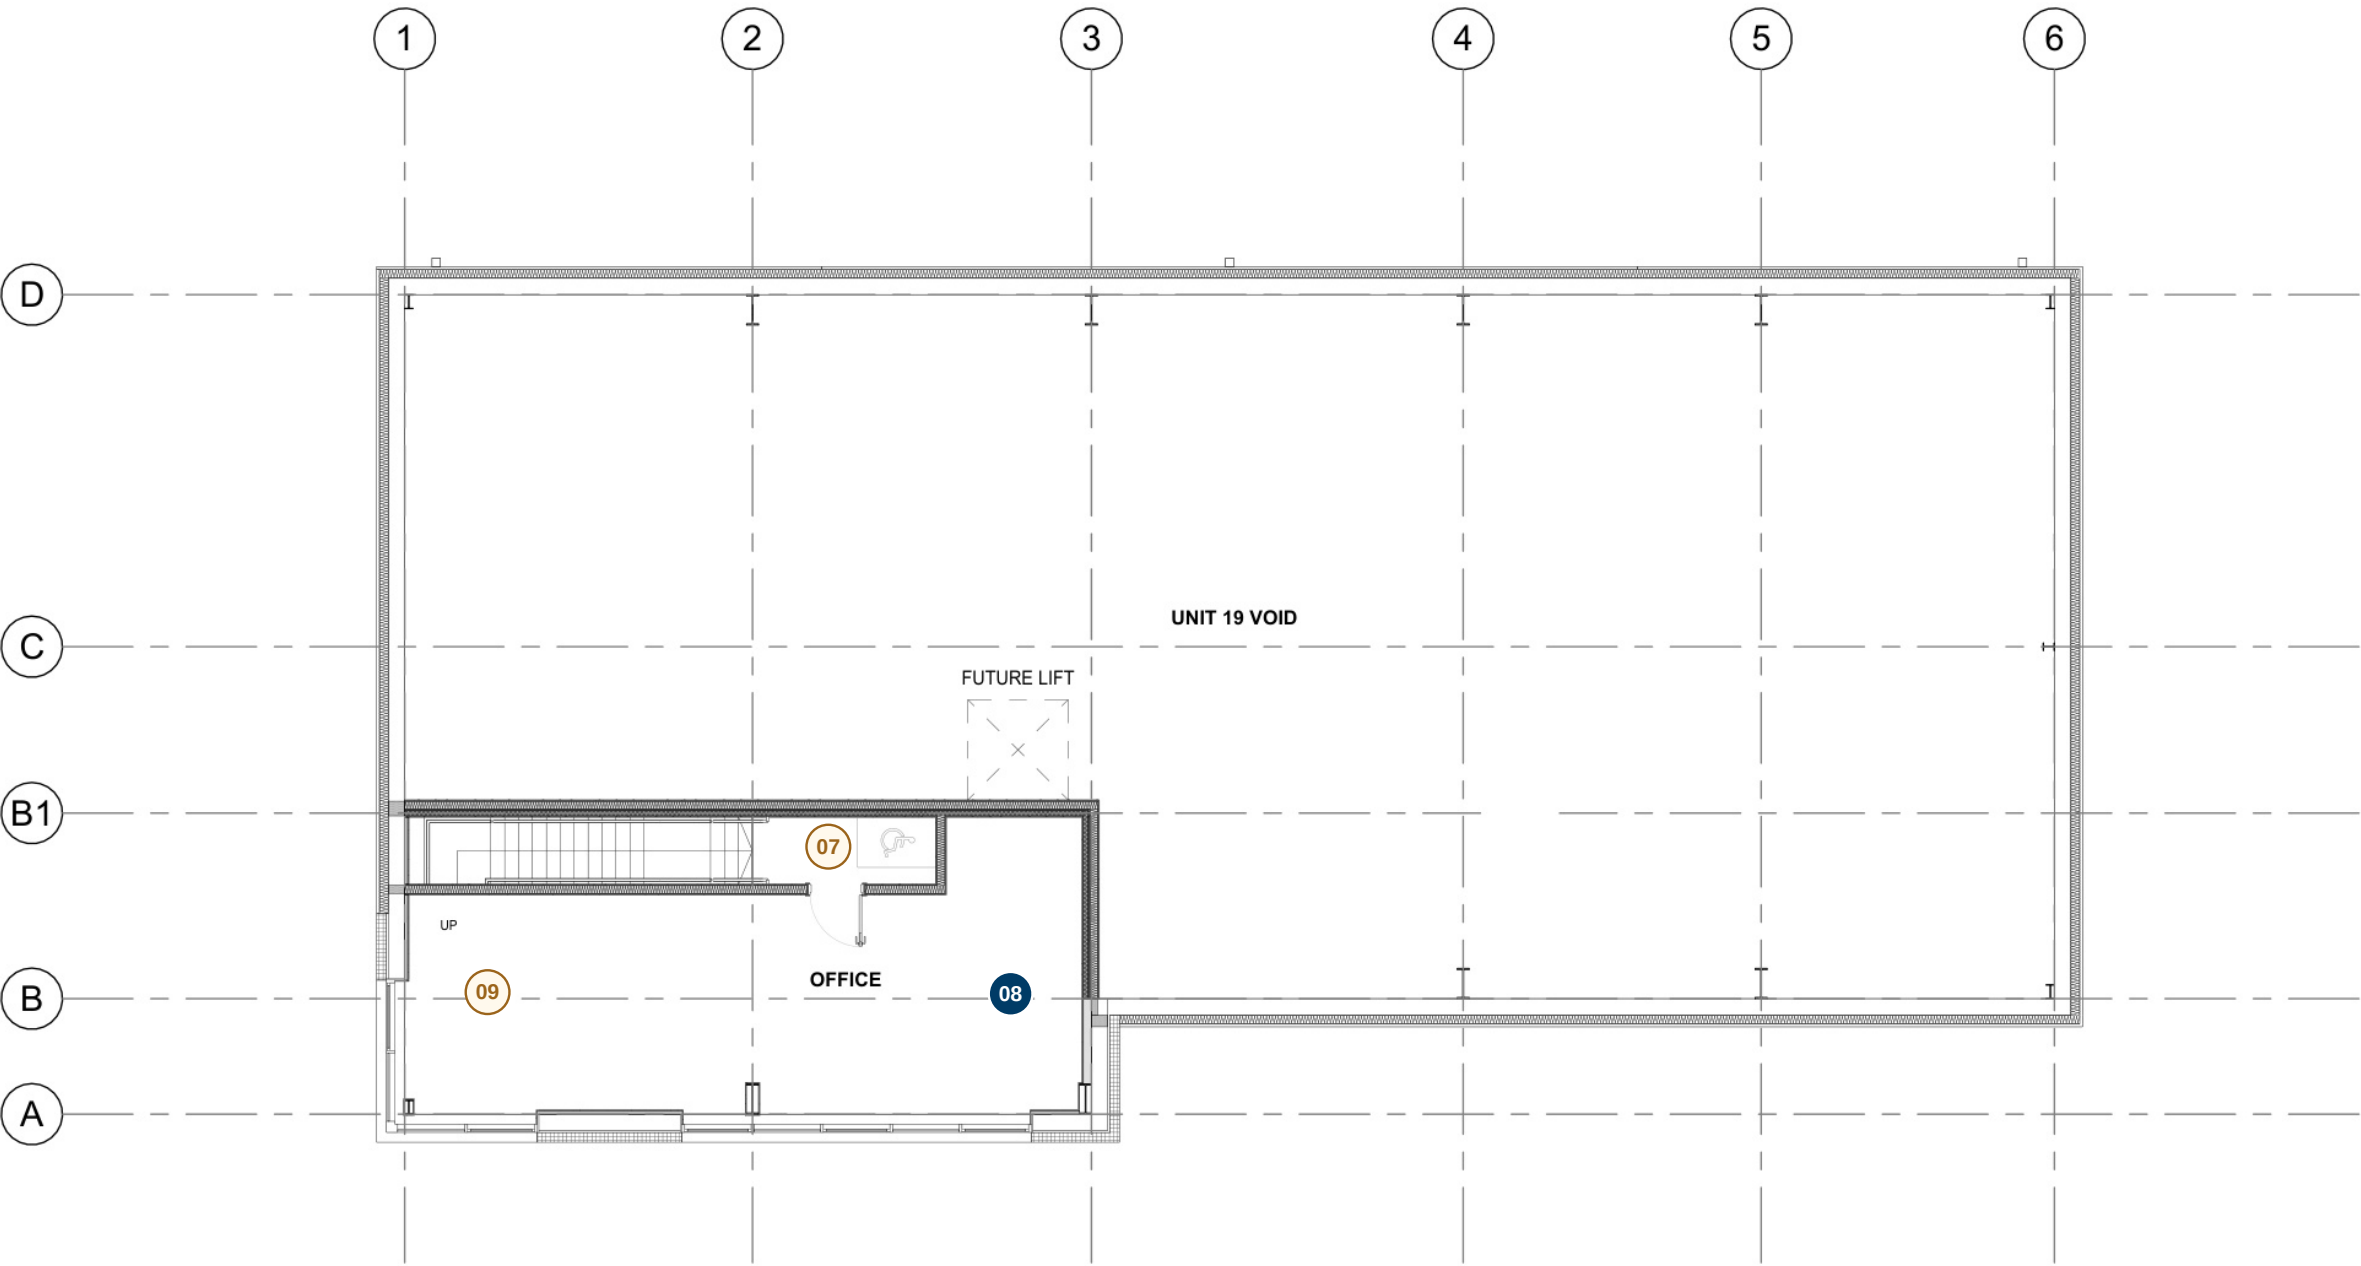


PHOTO REGISTER

U07-W06-P07	Not recorded
First floor office viewpoint 1	
U07-W06-P08	Available
First floor office viewpoint 2	
U07-W06-P09	Not recorded
First floor stair / lobby	

Blue pins open photo previews. Amber pins were not recorded on this visit.

Not to scale

Capture register

Reference	Planned location	Status	Photo filename	Time
U07-W06-P01	Warehouse viewpoint 1	Available	U07-W06-P01.jpg	15:17:03
U07-W06-P02	Warehouse viewpoint 2	Available	U07-W06-P02.jpg	15:16:42
U07-W06-P03	Warehouse / service area	Available	U07-W06-P03.jpg	15:17:25
U07-W06-P04	Accessible WC and shower	Not recorded	-	-
U07-W06-P05	Entrance lobby	Not recorded	-	-
U07-W06-P06	WC 11	Not recorded	-	-
U07-W06-P07	First floor office viewpoint 1	Not recorded	-	-
U07-W06-P08	First floor office viewpoint 2	Available	U07-W06-P08.jpg	15:17:48
U07-W06-P09	First floor stair / lobby	Not recorded	-	-
U07-W06-P10	Exterior viewpoint 10	Available	U07-W06-P10.jpg	15:19:25
U07-W06-P11	Exterior viewpoint 11	Not recorded	-	-
U07-W06-P12	Exterior viewpoint 12	Available	U07-W06-P12.jpg	15:18:35
U07-W06-P13	Exterior viewpoint 13	Available	U07-W06-P13.jpg	15:19:05

Photo previews

U07-W06-P01 | Warehouse viewpoint 1



U07-W06-P01.jpg | Captured 2026-10-14 15:17:03

Back to drawing

U07-W06-P02 | Warehouse viewpoint 2



U07-W06-P02.jpg | Captured 2026-10-14 15:16:42

Back to drawing

Photo previews


U07-W06-P03 | Warehouse / service area



U07-W06-P03.jpg | Captured 2026-10-14 15:17:25

Back to drawing

U07-W06-P08 | First floor office viewpoint 2

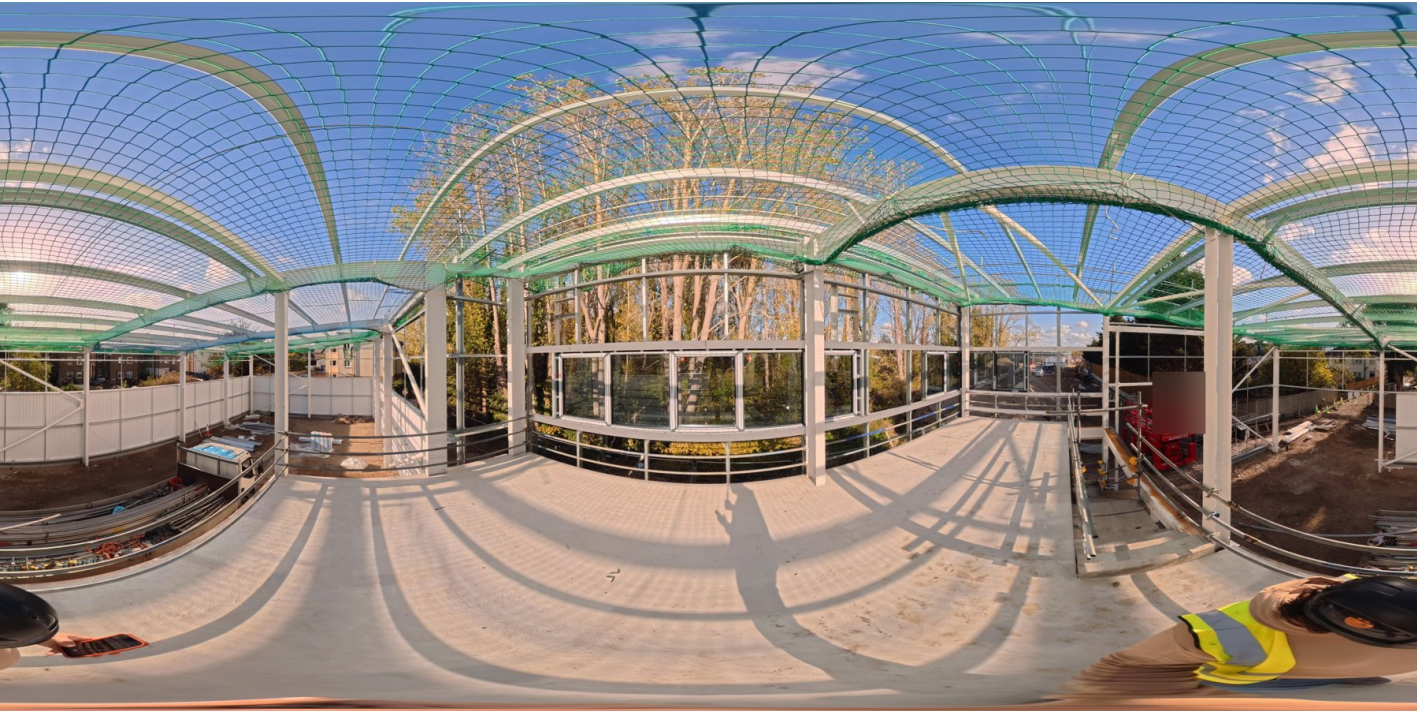

U07-W06-P08.jpg | Captured 2026-10-14 15:17:48

Back to drawing

Photo previews

U07-W06-P10 | Exterior viewpoint 10



U07-W06-P10.jpg | Captured 2026-10-14 15:19:25

Back to drawing

U07-W06-P12 | Exterior viewpoint 12



U07-W06-P12.jpg | Captured 2026-10-14 15:18:35

Back to drawing

Photo previews

U07-W06-P13 | Exterior viewpoint 13



U07-W06-P13.jpg | Captured 2026-10-14 15:19:05

[Back to drawing](#)