

Visual site record

Unit 1

Week 06 - w/c 12 October 2026

Prepared by: ProjectLens360

Client: WM Building Services

Main contractor: Magrock Construction

15 of 16 planned viewpoints captured. 1 viewpoints not recorded.



Unit 1 | Questorpark, Dartford

Recorded capture: 14 October 2026. Prepared 14 October 2026. D01 - final.

Note to viewer

Select a recorded viewpoint on the drawing to open its photo preview. Use the online viewer to explore the full 360-degree photograph.

[Open the online 360-degree viewer](#)

Ground floor - photo locations



PHOTO REGISTER

U01-W06-P01 Warehouse north	Available
U01-W06-P02 Warehouse south	Available
U01-W06-P03 Warehouse central	Available
U01-W06-P04 Ground floor lobby	Available
U01-W06-P05 WC area	Available
U01-W06-P06 Accessible WC and shower area	Available
U01-W06-P07 Entrance lobby	Available
U01-W06-P13 Exterior entrance side	Available
U01-W06-P14 Exterior north elevation	Available
U01-W06-P15 Exterior east elevation	Available
U01-W06-P16 Exterior south elevation	Available

Teal pins open photo previews. Amber pins were not recorded on this visit.

Not to scale

First floor - photo locations

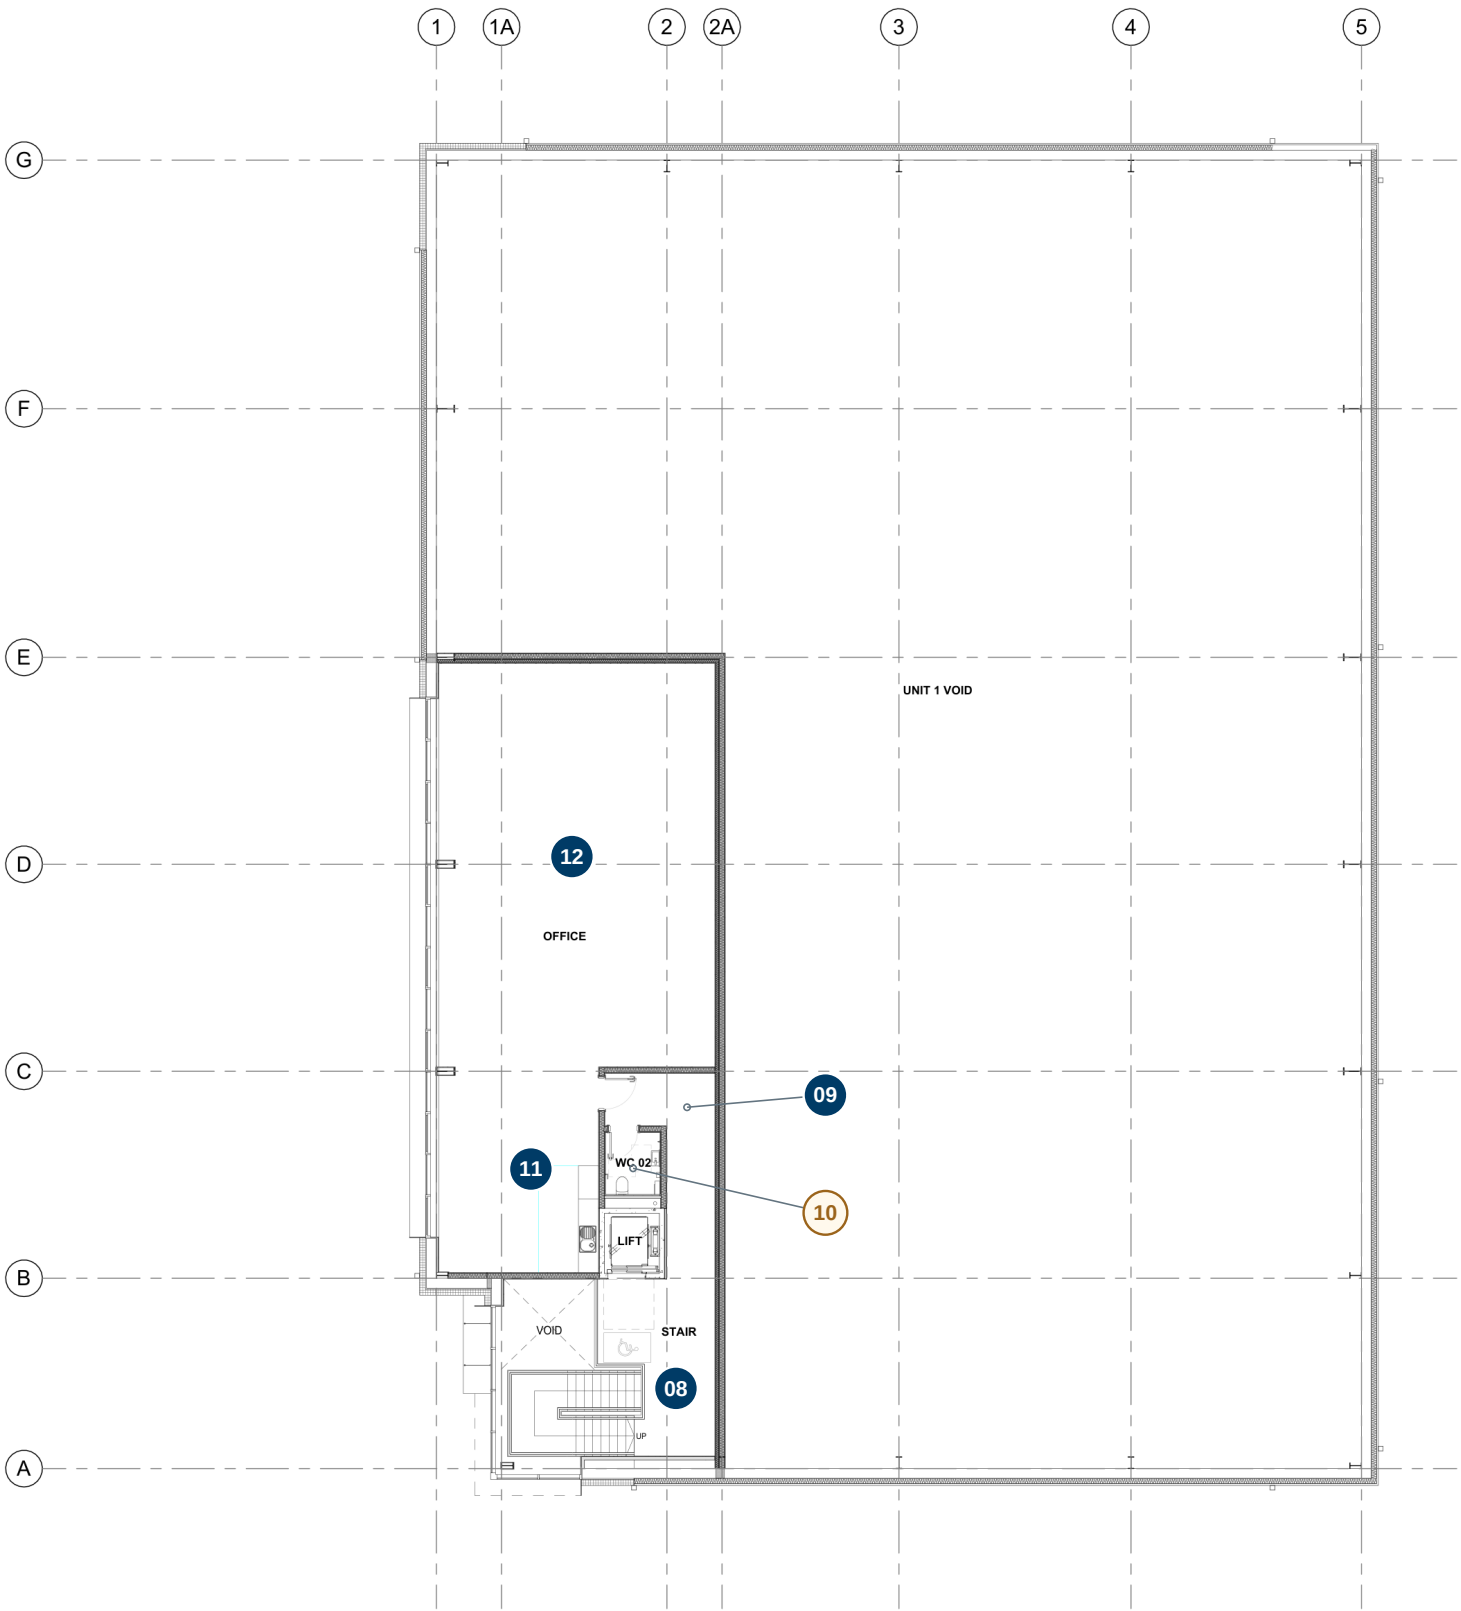


PHOTO REGISTER

U01-W06-P08	Available
First floor stair and lobby	
U01-W06-P09	Available
First floor WC area	
U01-W06-P10	Not recorded
First floor lobby area	
U01-W06-P11	Available
First floor office south	
U01-W06-P12	Available
First floor office north	

Teal pins open photo previews. Amber pins were not recorded on this visit.

Not to scale

Capture register

Reference	Planned location	Status	Photo filename	Time
U01-W06-P01	Warehouse north	Available	U01-W06-P01.jpg	14:19:08
U01-W06-P02	Warehouse south	Available	U01-W06-P02.jpg	14:19:39
U01-W06-P03	Warehouse central	Available	U01-W06-P03.jpg	14:19:59
U01-W06-P04	Ground floor lobby	Available	U01-W06-P04.jpg	14:20:44
U01-W06-P05	WC area	Available	U01-W06-P05.jpg	14:21:01
U01-W06-P06	Accessible WC and shower area	Available	U01-W06-P06.jpg	14:21:19
U01-W06-P07	Entrance lobby	Available	U01-W06-P07.jpg	14:21:36
U01-W06-P08	First floor stair and lobby	Available	U01-W06-P08.jpg	14:22:04
U01-W06-P09	First floor WC area	Available	U01-W06-P09.jpg	14:22:21
U01-W06-P10	First floor lobby area	Not recorded	-	-
U01-W06-P11	First floor office south	Available	U01-W06-P11.jpg	14:22:38
U01-W06-P12	First floor office north	Available	U01-W06-P12.jpg	14:22:55
U01-W06-P13	Exterior entrance side	Available	U01-W06-P13.jpg	14:23:39
U01-W06-P14	Exterior north elevation	Available	U01-W06-P14.jpg	14:24:48
U01-W06-P15	Exterior east elevation	Available	U01-W06-P15.jpg	14:25:33
U01-W06-P16	Exterior south elevation	Available	U01-W06-P16.jpg	14:23:55

Photo previews

U01-W06-P01 | Warehouse north



U01-W06-P01.jpg | Captured 2026-10-14 14:19:08

Back to drawing

U01-W06-P02 | Warehouse south



U01-W06-P02.jpg | Captured 2026-10-14 14:19:39

Back to drawing

Photo previews

U01-W06-P03 | Warehouse central



U01-W06-P03.jpg | Captured 2026-10-14 14:19:59

[Back to drawing](#)

U01-W06-P04 | Ground floor lobby



U01-W06-P04.jpg | Captured 2026-10-14 14:20:44

[Back to drawing](#)

Photo previews

U01-W06-P05 | WC area



U01-W06-P05.jpg | Captured 2026-10-14 14:21:01

Back to drawing

U01-W06-P06 | Accessible WC and shower area



U01-W06-P06.jpg | Captured 2026-10-14 14:21:19

Back to drawing

Photo previews

U01-W06-P07 | Entrance lobby



U01-W06-P07.jpg | Captured 2026-10-14 14:21:36

[Back to drawing](#)

U01-W06-P08 | First floor stair and lobby



U01-W06-P08.jpg | Captured 2026-10-14 14:22:04

[Back to drawing](#)

Photo previews

U01-W06-P09 | First floor WC area



U01-W06-P09.jpg | Captured 2026-10-14 14:22:21

[Back to drawing](#)

U01-W06-P11 | First floor office south



U01-W06-P11.jpg | Captured 2026-10-14 14:22:38

[Back to drawing](#)

Photo previews

U01-W06-P12 | First floor office north



U01-W06-P12.jpg | Captured 2026-10-14 14:22:55

Back to drawing

U01-W06-P13 | Exterior entrance side



U01-W06-P13.jpg | Captured 2026-10-14 14:23:39

Back to drawing

Photo previews

U01-W06-P14 | Exterior north elevation



U01-W06-P14.jpg | Captured 2026-10-14 14:24:48

Back to drawing

U01-W06-P15 | Exterior east elevation



U01-W06-P15.jpg | Captured 2026-10-14 14:25:33

Back to drawing

Photo previews

U01-W06-P16 | Exterior south elevation



U01-W06-P16.jpg | Captured 2026-10-14 14:23:55

[Back to drawing](#)