

Visual site record

Unit 4

Week 06 - w/c 12 October 2026

Prepared by: ProjectLens360

Client: WM Building Services

Main contractor: Magrock Construction

5 of 13 planned viewpoints captured. 8 viewpoints not recorded.



Unit 4 | Questorpark, Dartford

Recorded capture: 14 October 2026. Prepared 14 October 2026. D01 - final.

Note to viewer

Select a recorded viewpoint on the drawing to open its photo preview. Use the online viewer to explore the full 360-degree photograph.

[Open the online 360-degree viewer](#)

Ground floor - photo locations

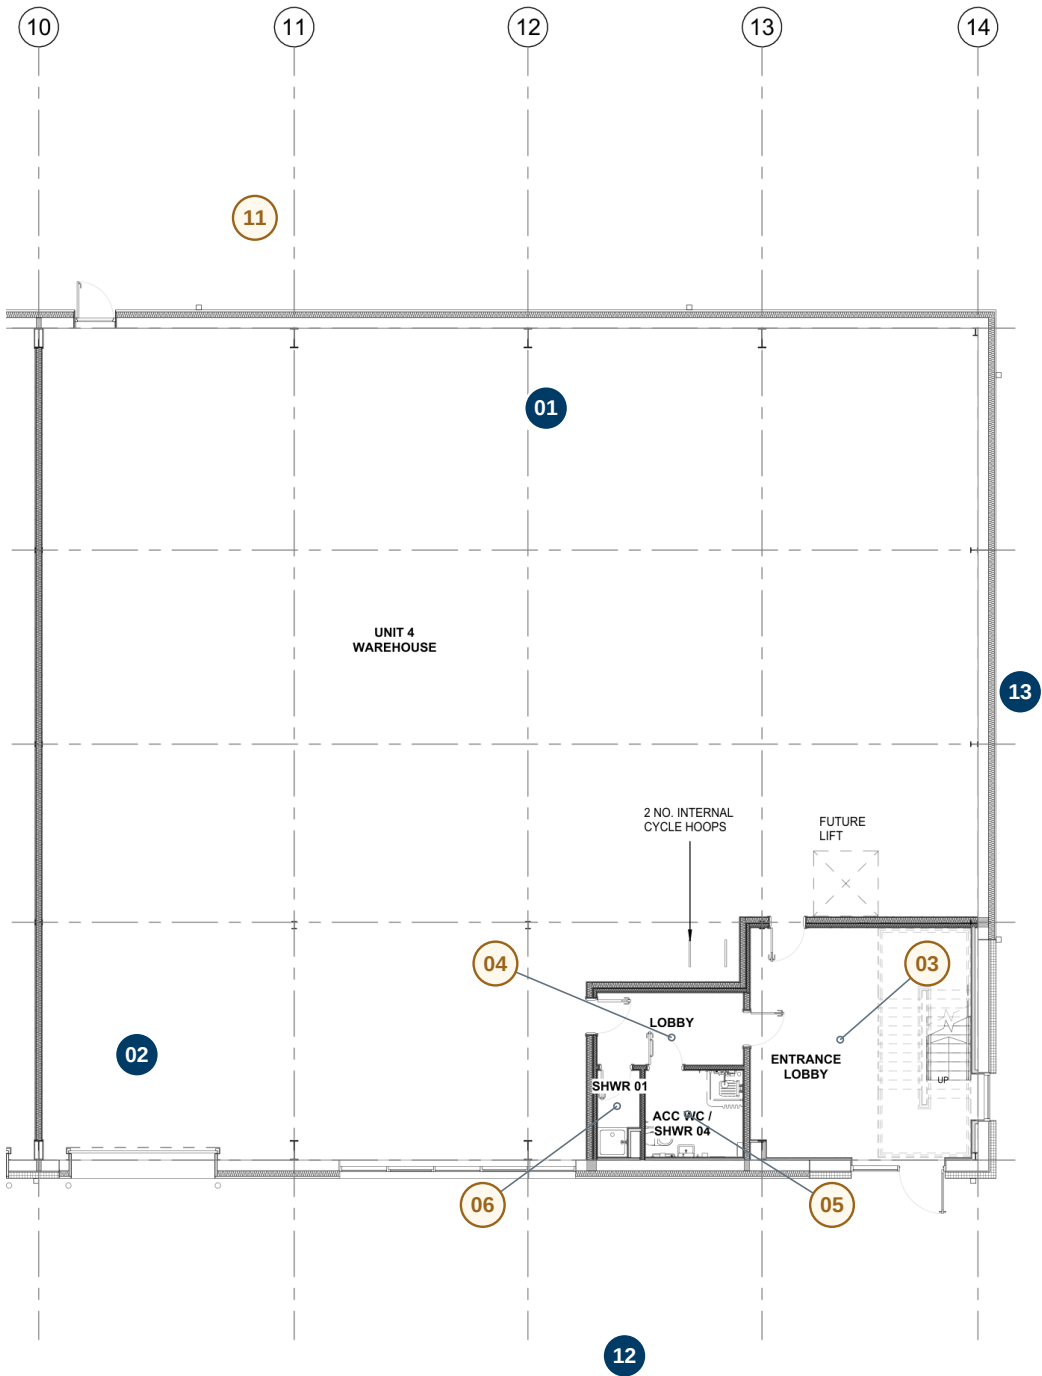


PHOTO REGISTER

U04-W06-P01	Available
Warehouse viewpoint 1	
U04-W06-P02	Available
Warehouse viewpoint 2	
U04-W06-P03	Not recorded
Entrance lobby	
U04-W06-P04	Not recorded
Ground floor WC lobby	
U04-W06-P05	Not recorded
Accessible WC and shower	
U04-W06-P06	Not recorded
Shower area	
U04-W06-P11	Not recorded
Exterior - rear elevation	
U04-W06-P12	Available
Exterior - entrance elevation	
U04-W06-P13	Available
Exterior - side elevation	

Teal pins open photo previews. Amber pins were not recorded on this visit.

Not to scale

First floor - photo locations

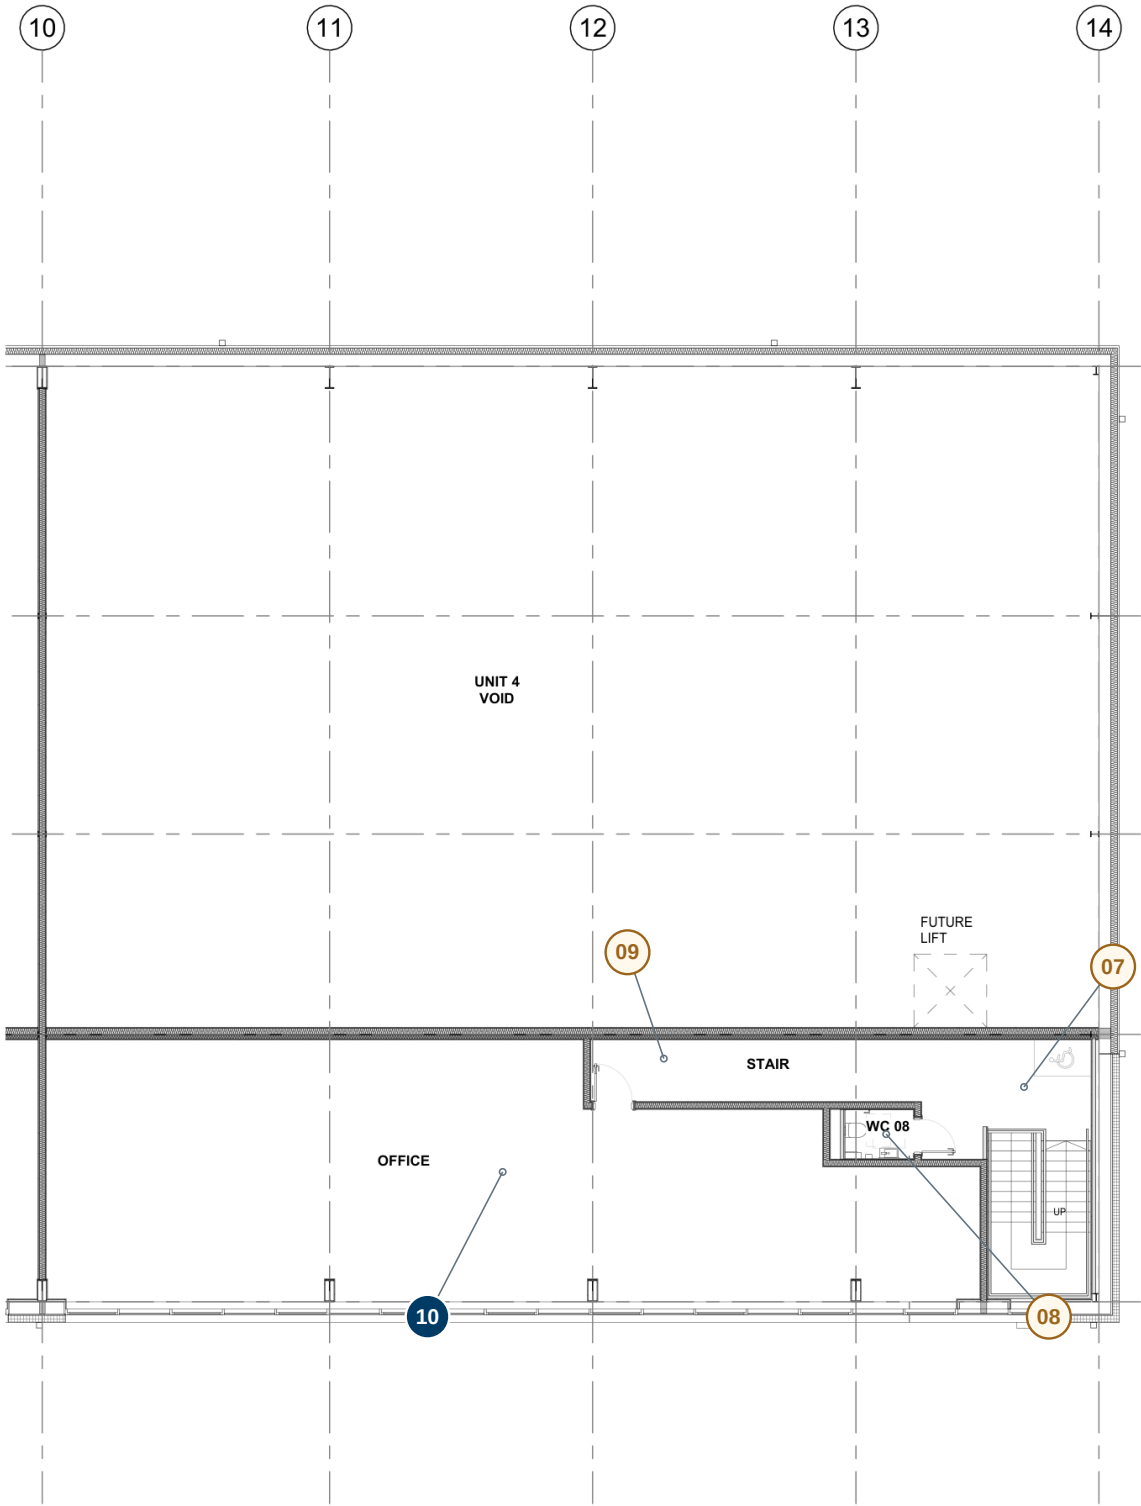


PHOTO REGISTER

U04-W06-P07	Not recorded
First floor stair	
U04-W06-P08	Not recorded
First floor WC area	
U04-W06-P09	Not recorded
First floor lobby	
U04-W06-P10	Available
First floor office	

Teal pins open photo previews. Amber pins were not recorded on this visit.


Not to scale

Capture register

Reference	Planned location	Status	Photo filename	Time
U04-W06-P01	Warehouse viewpoint 1	Available	U04-W06-P01.jpg	14:56:19
U04-W06-P02	Warehouse viewpoint 2	Available	U04-W06-P02.jpg	14:56:36
U04-W06-P03	Entrance lobby	Not recorded	-	-
U04-W06-P04	Ground floor WC lobby	Not recorded	-	-
U04-W06-P05	Accessible WC and shower	Not recorded	-	-
U04-W06-P06	Shower area	Not recorded	-	-
U04-W06-P07	First floor stair	Not recorded	-	-
U04-W06-P08	First floor WC area	Not recorded	-	-
U04-W06-P09	First floor lobby	Not recorded	-	-
U04-W06-P10	First floor office	Available	U04-W06-P10.jpg	14:59:18
U04-W06-P11	Exterior - rear elevation	Not recorded	-	-
U04-W06-P12	Exterior - entrance elevation	Available	U04-W06-P12.jpg	15:13:53
U04-W06-P13	Exterior - side elevation	Available	U04-W06-P13.jpg	15:04:17

Photo previews

U04-W06-P01 | Warehouse viewpoint 1

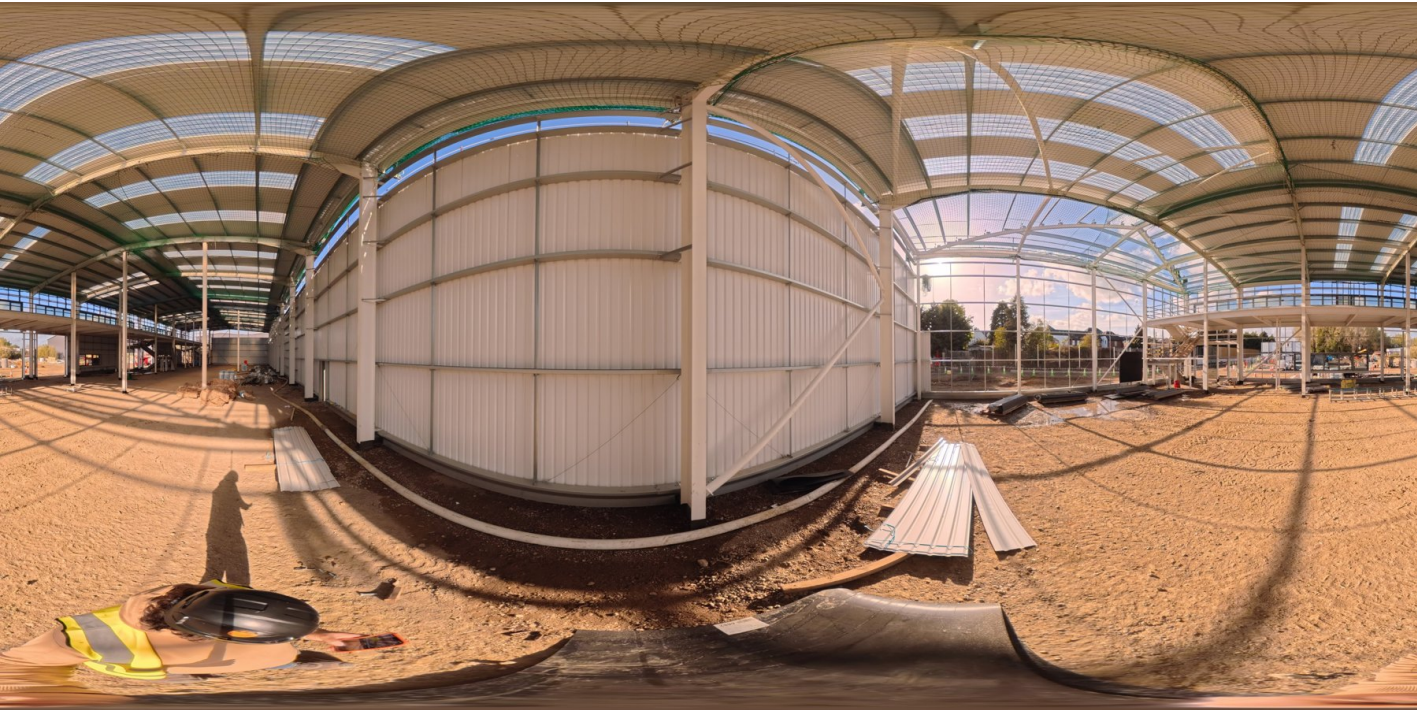

U04-W06-P01.jpg | Captured 2026-10-14 14:56:19

[Back to drawing](#)

U04-W06-P02 | Warehouse viewpoint 2



U04-W06-P02.jpg | Captured 2026-10-14 14:56:36

[Back to drawing](#)

Photo previews

U04-W06-P10 | First floor office



U04-W06-P10.jpg | Captured 2026-10-14 14:59:18

[Back to drawing](#)

U04-W06-P12 | Exterior - entrance elevation



U04-W06-P12.jpg | Captured 2026-10-14 15:13:53

[Back to drawing](#)

Photo previews

U04-W06-P13 | Exterior - side elevation



U04-W06-P13.jpg | Captured 2026-10-14 15:04:17

[Back to drawing](#)